


ISOLATE EASTSIDE RISER
ISOLATE WESTSIDE RISER

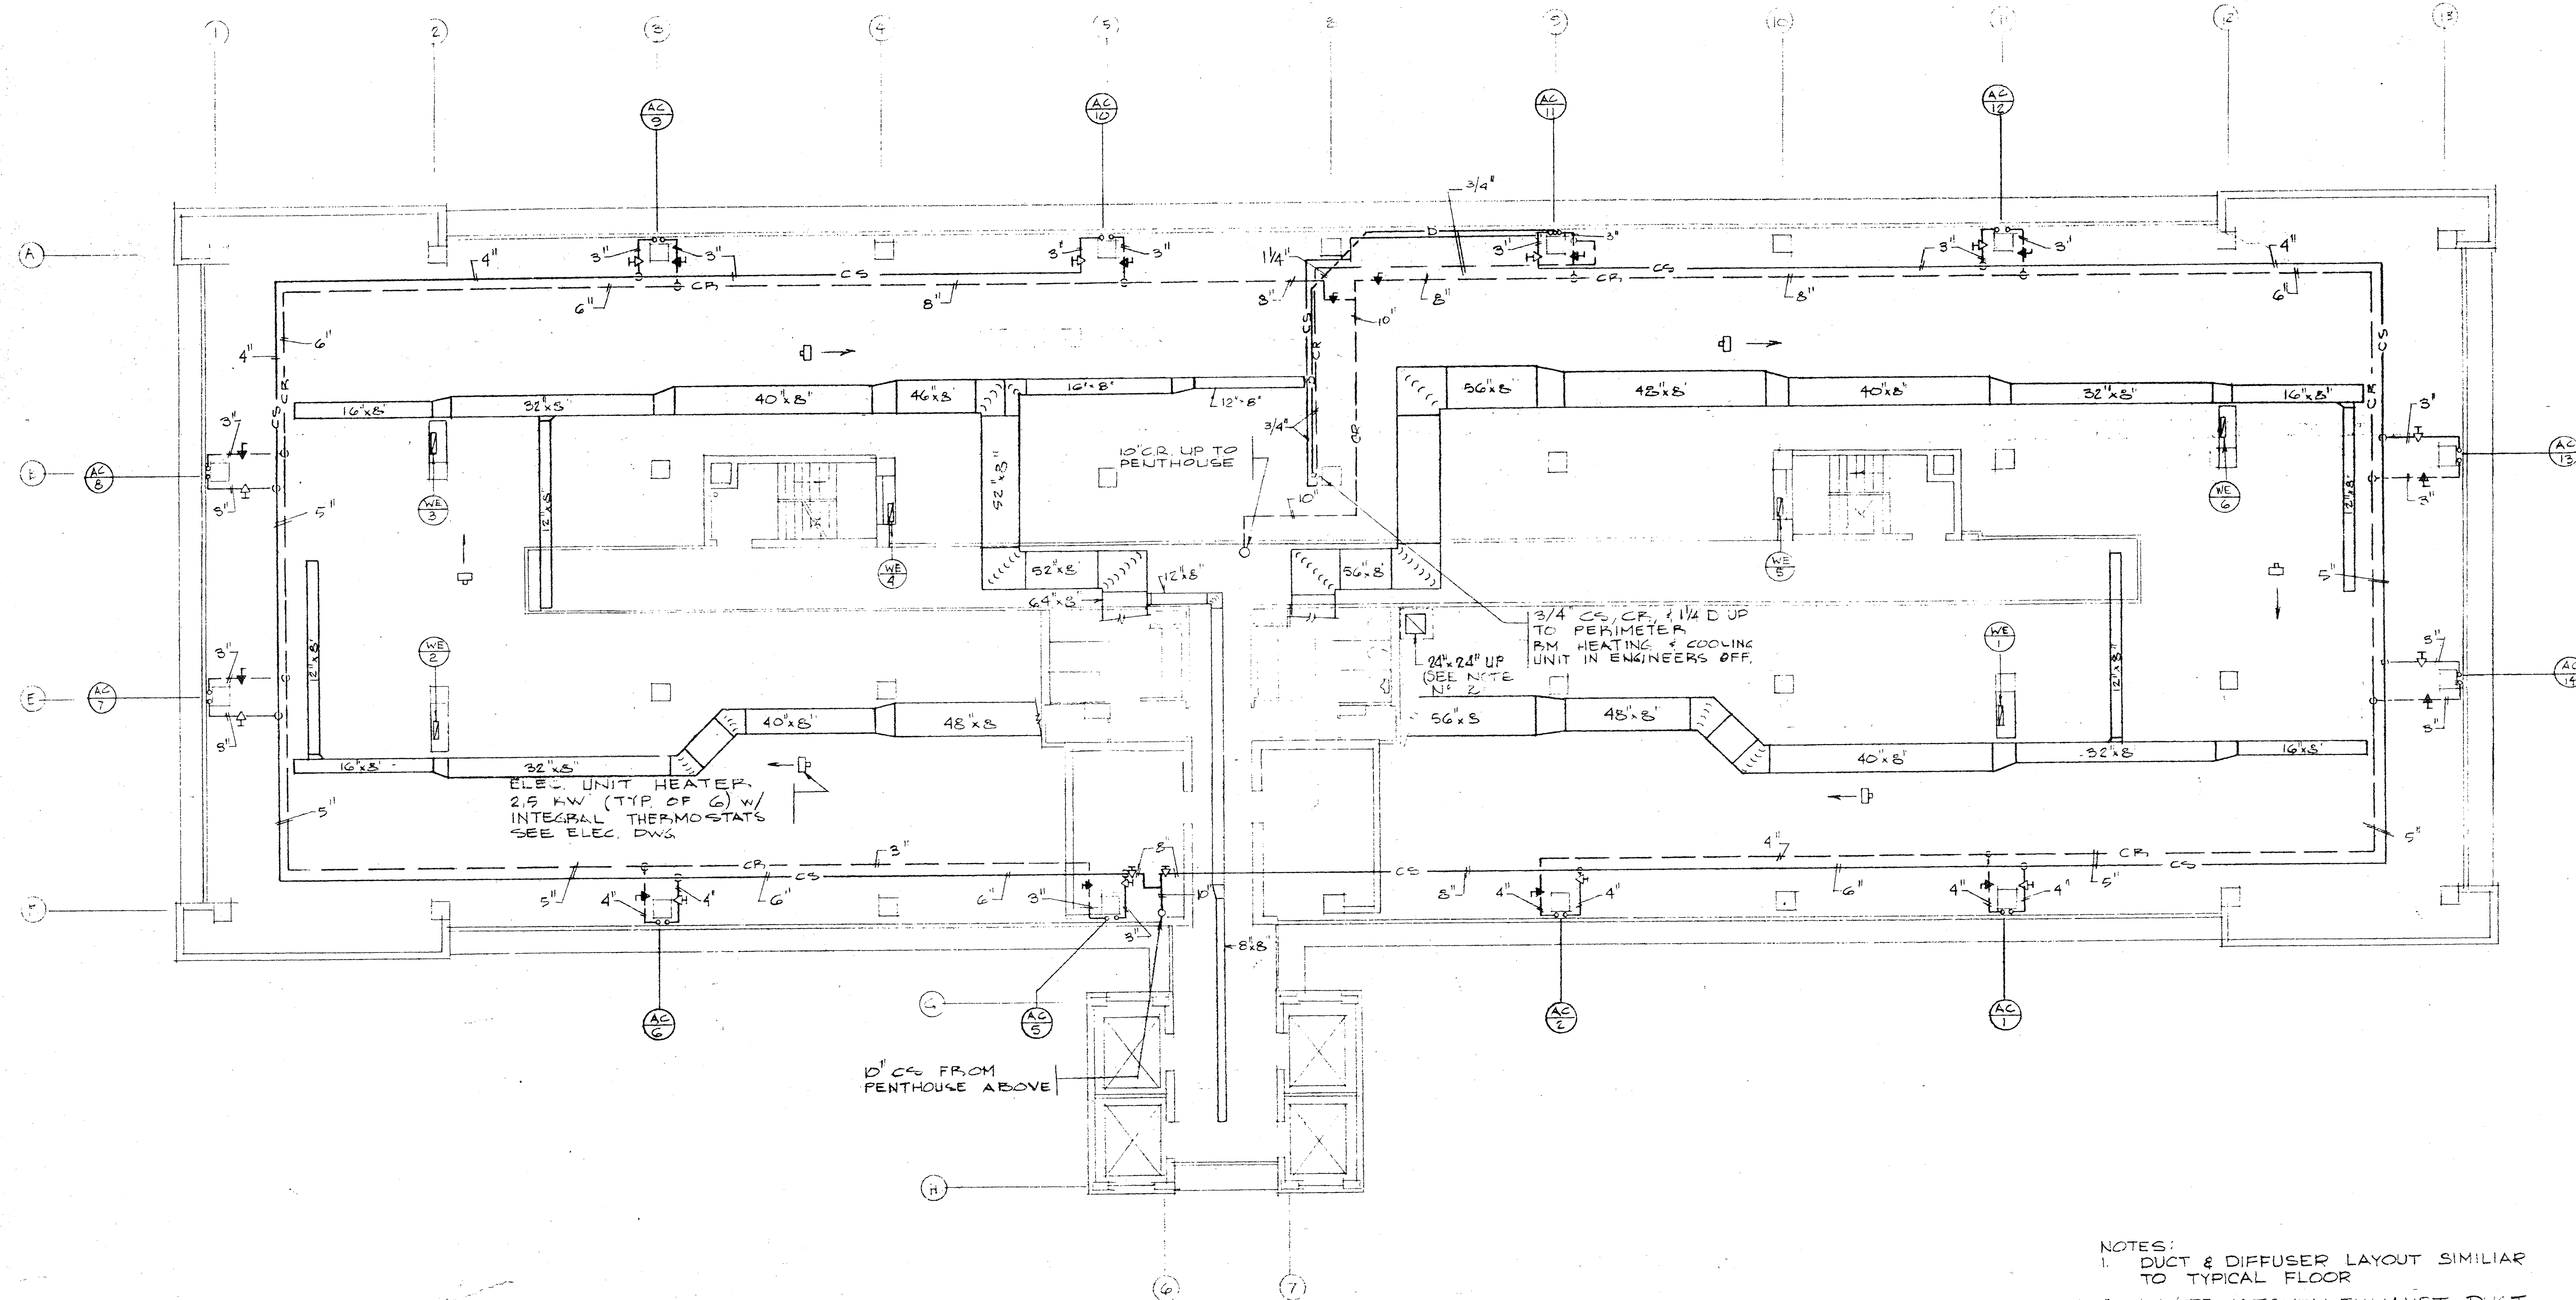

10TH FLR CLG. SPACE PLAN
SCALE 1/8" = 1'-0"

- NOTES:
1. DUCT & DIFFUSER LAYOUT SIMILAR TO TYPICAL FLOOR
 2. FUTURE KITCHEN EXHAUST DUCT. 16 GAUGE ALL WELDED BLACK STEEL.